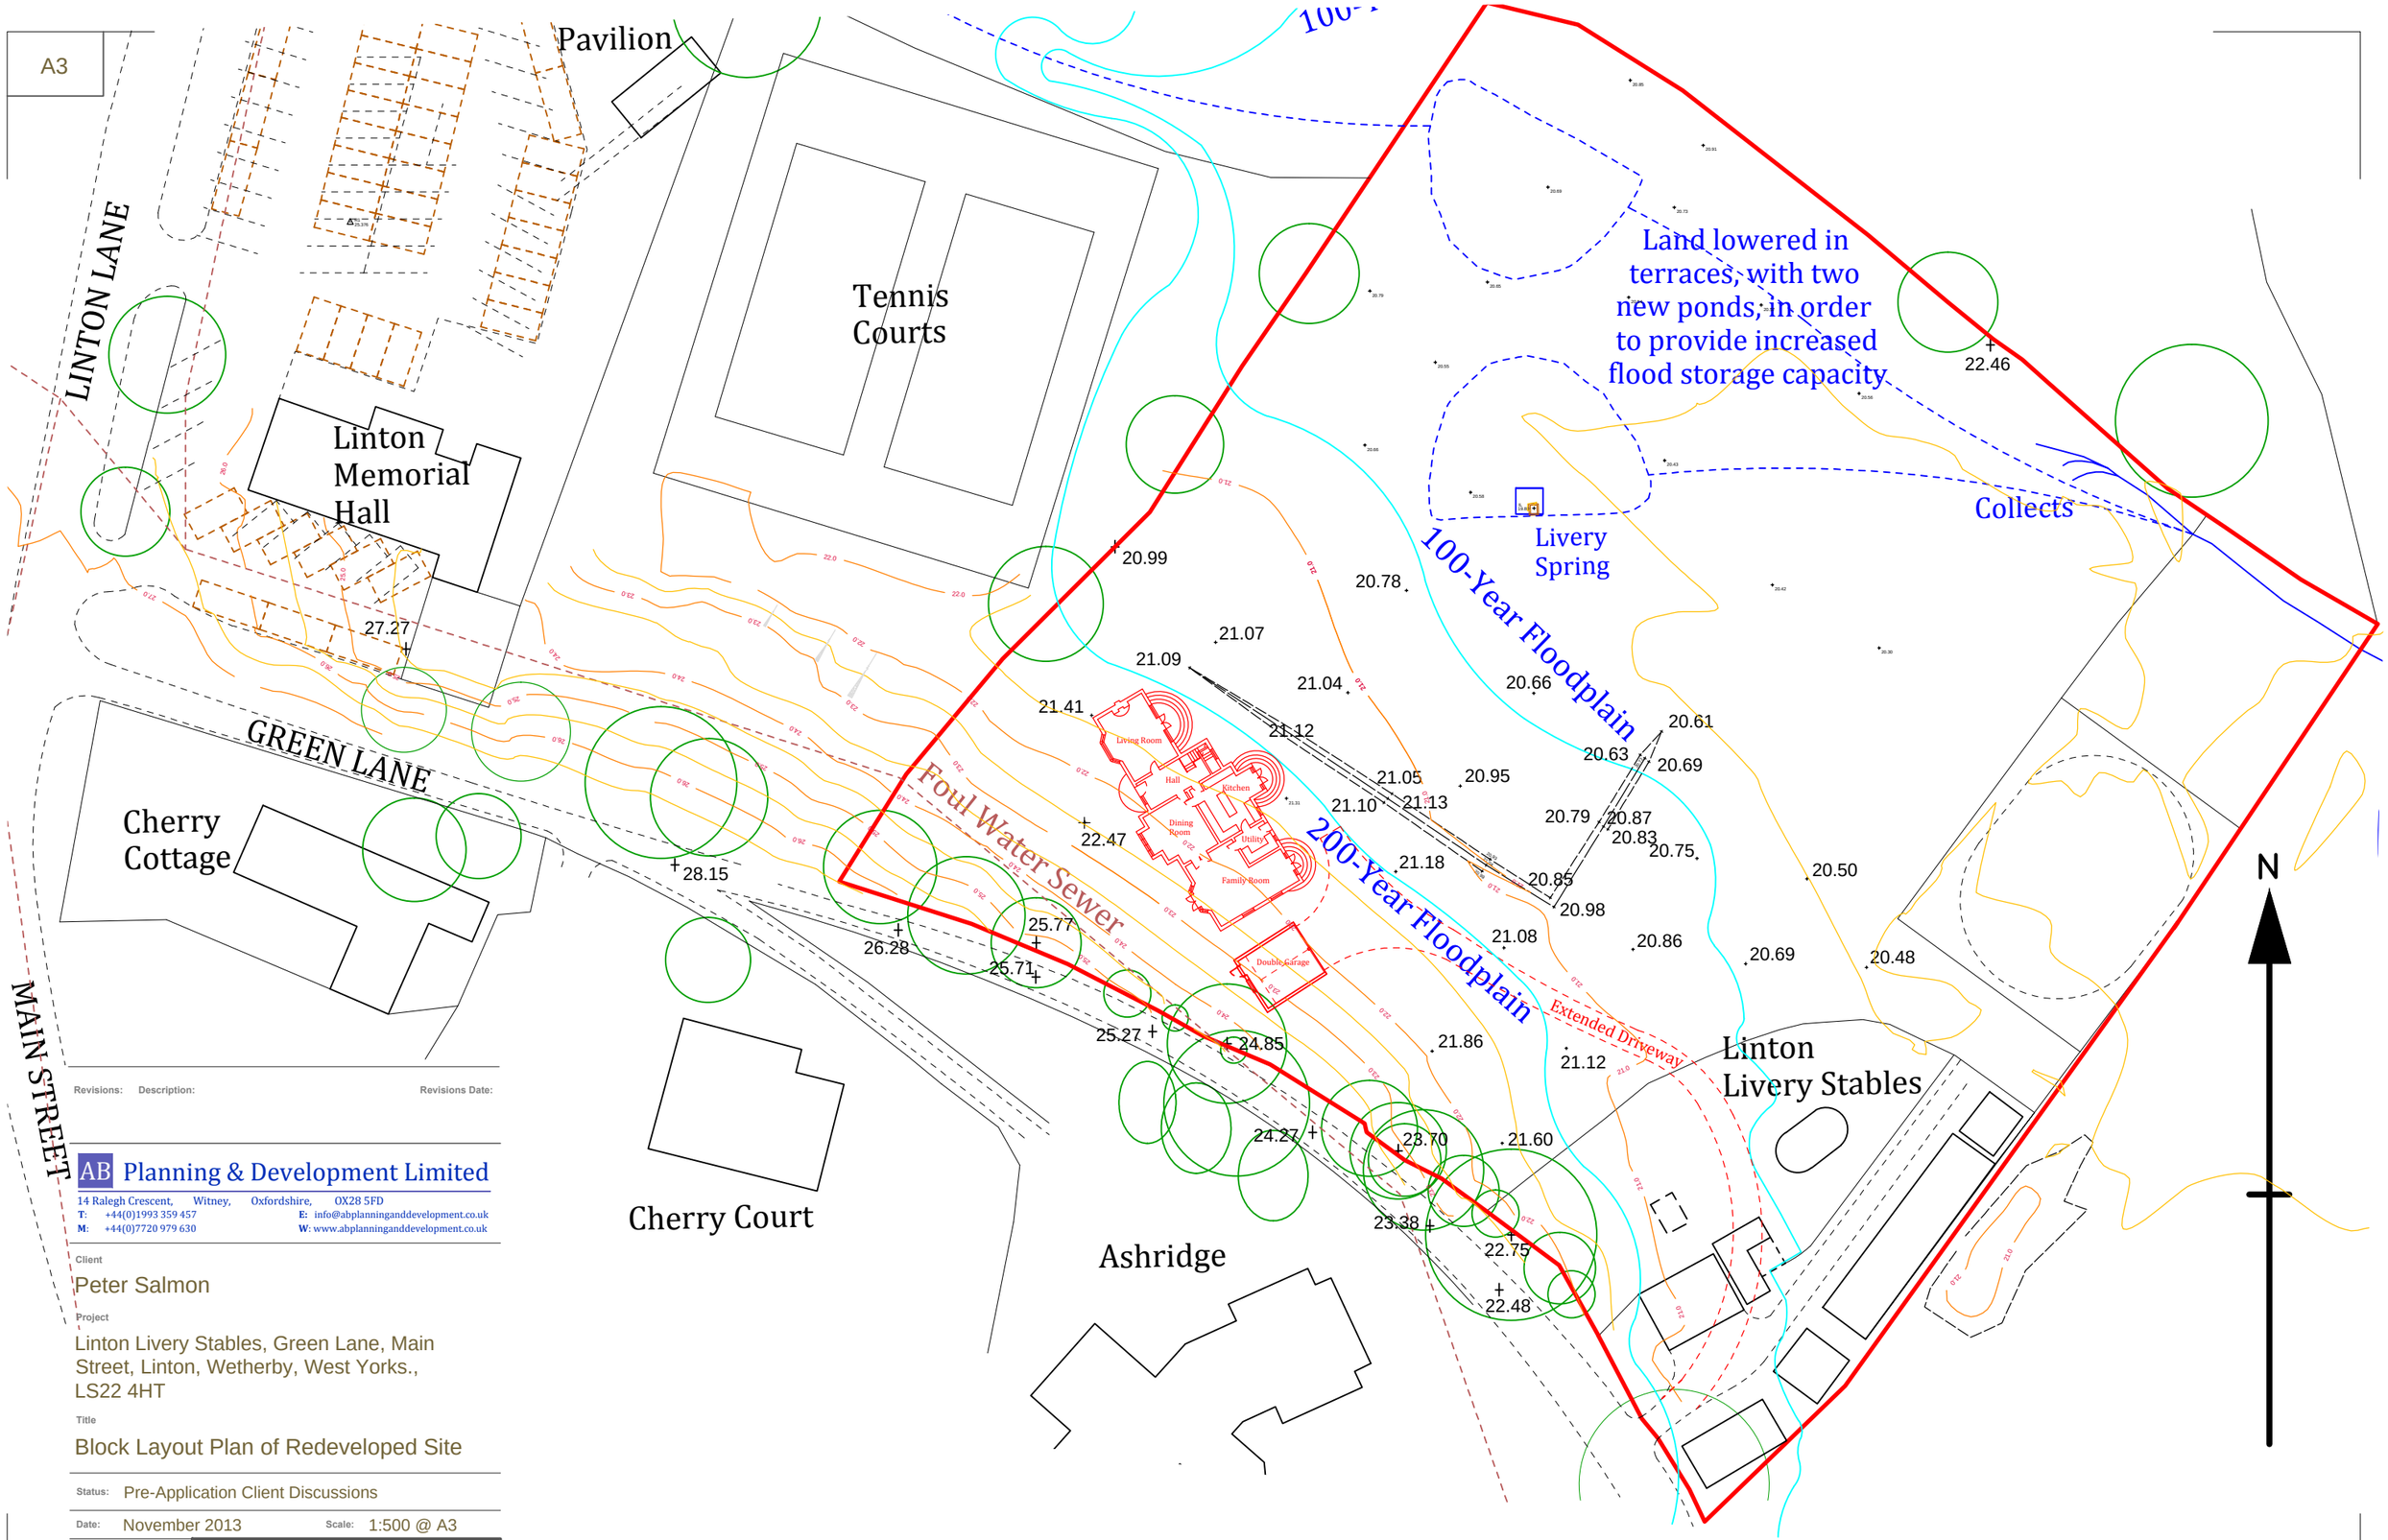

Revisions: Description: Revisions Date:

AB Planning & Development Limited
14 Ralegh Crescent, Witney, Oxfordshire, OX28 5FD
T: +44(0)1993 359 457 E: info@abplanninganddevelopment.co.uk
M: +44(0)7720 979 630 W: www.abplanninganddevelopment.co.uk

Client
Peter Salmon

Project
Linton Livery Stables, Green Lane, Main Street, Linton, Wetherby, West Yorks., LS22 4HT

Title
Block Layout Plan of Redeveloped Site

Status: Pre-Application Client Discussions

Date: November 2013 Scale: 1:500 @ A3

Checked by:	Job no.	Dwg.no.	Rev.
AKB	ABS0002	200-01	-